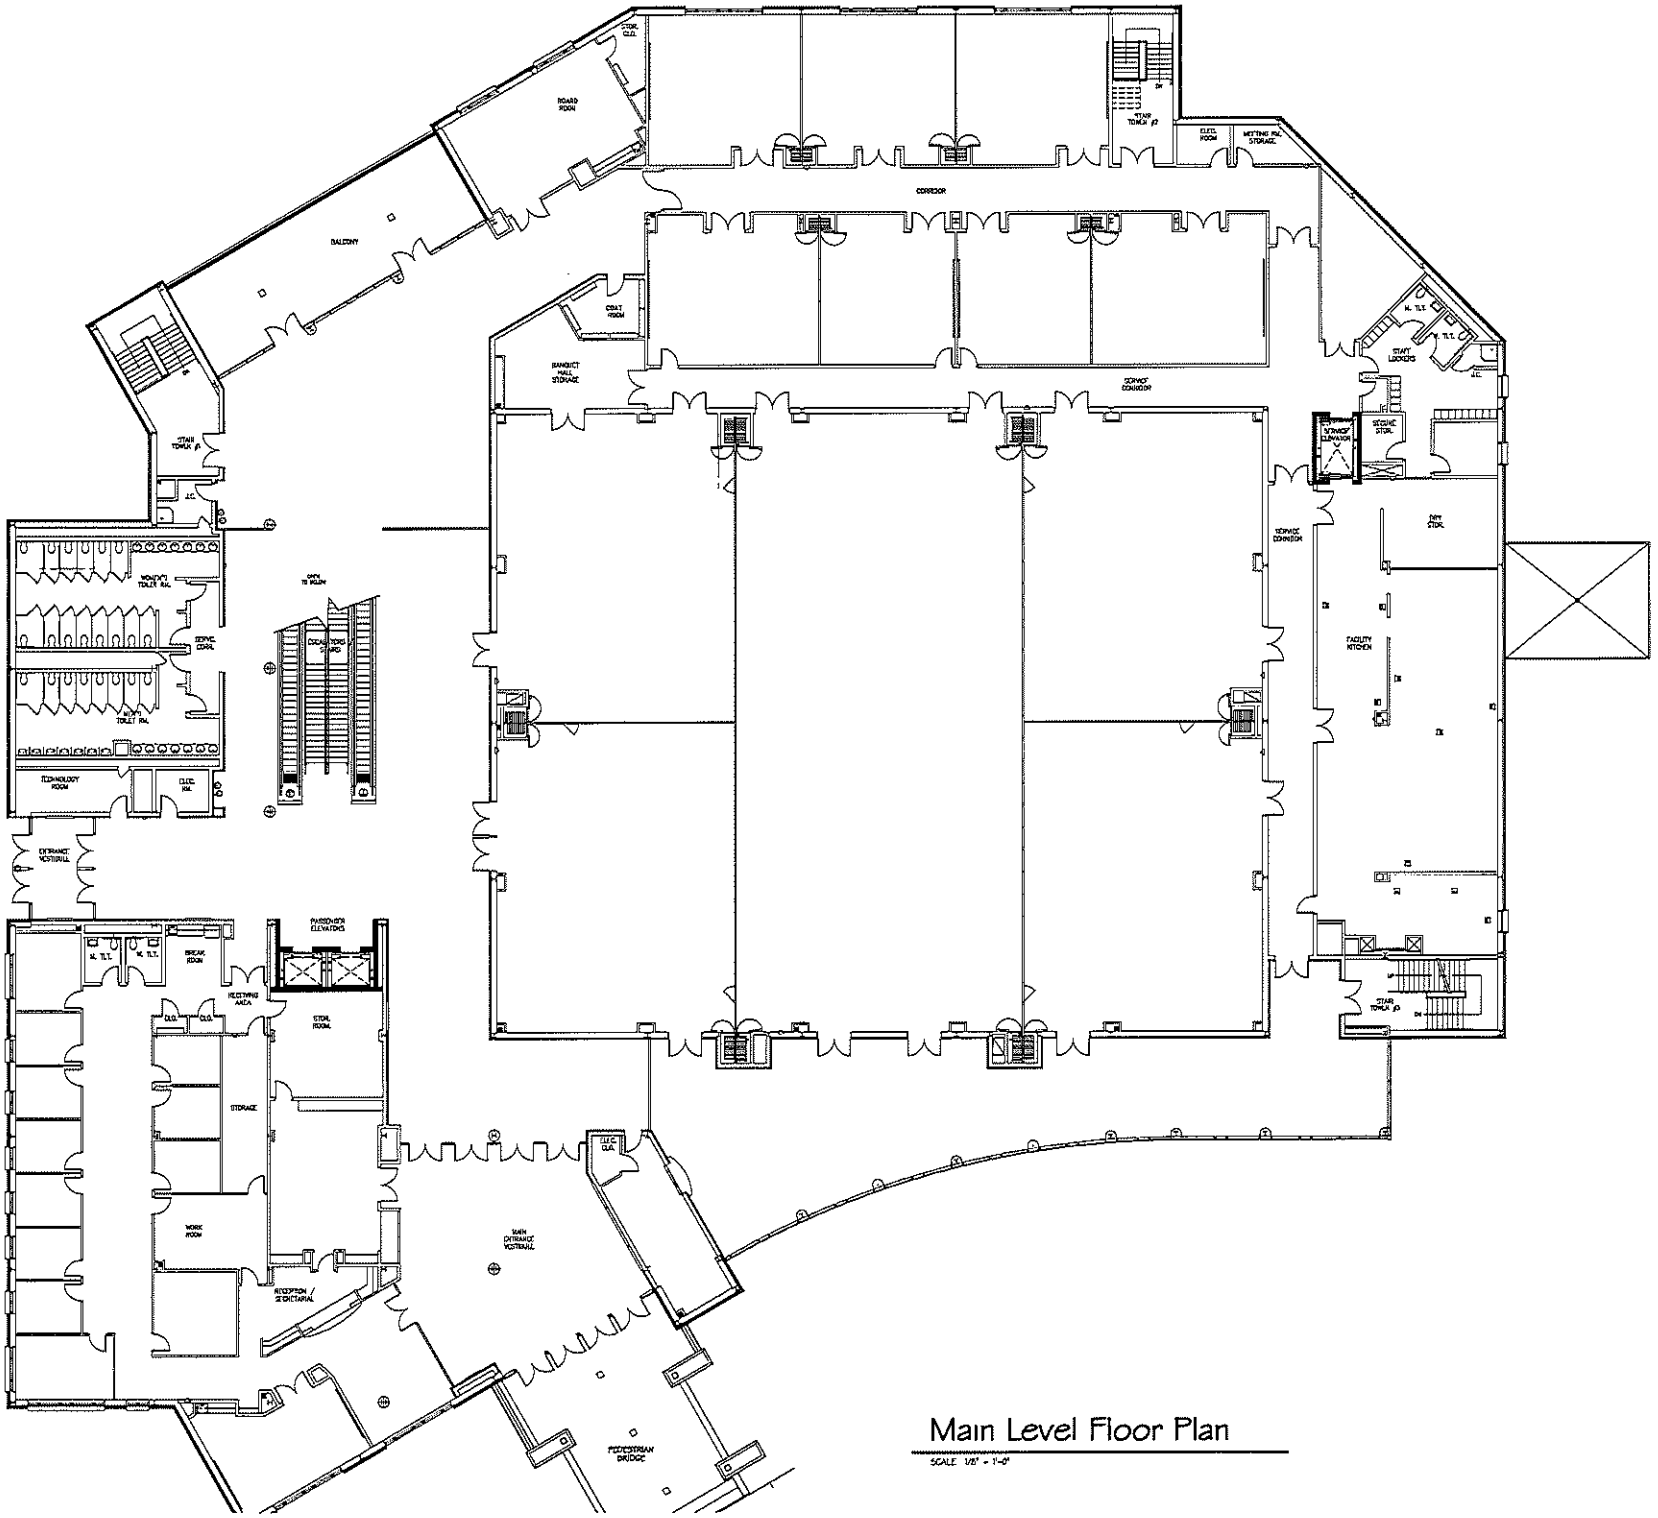

Main Level Floor Plan

SCALE 1/8" = 1'-0"